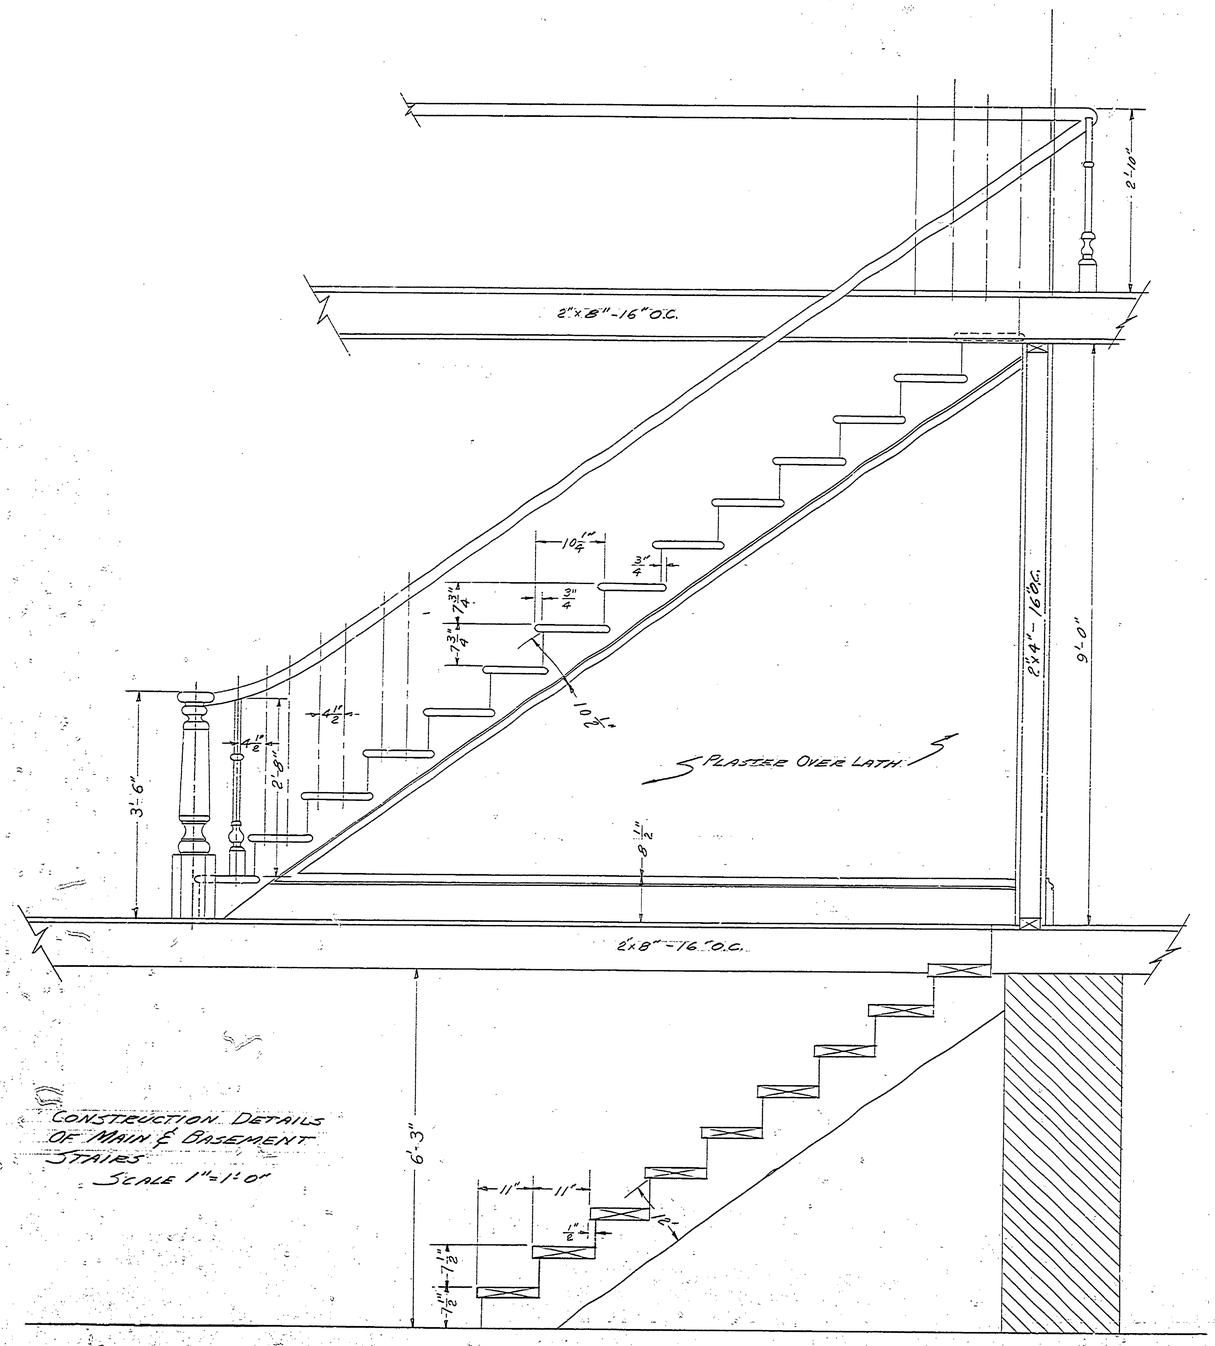

CONSTRUCTION DETAILS OF MAIN & BASEMENT STAIRS
SCALE 1"=1'-0"

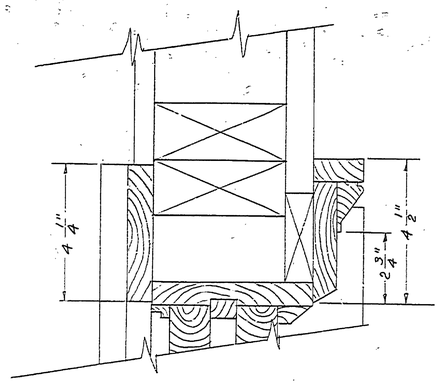

TYPICAL TRIM ON ALL EXTERIOR DOORS & WINDOWS
SCALE 1/2"=1"

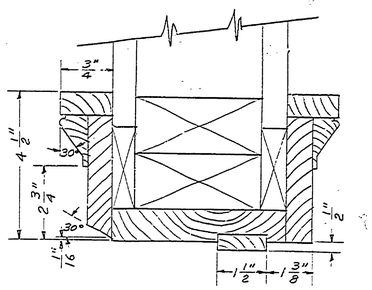

TYPICAL TRIM ON INTERIOR DOORS
SCALE 1/2"=1"

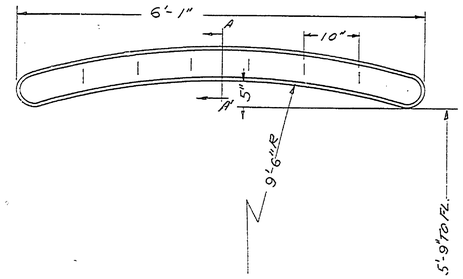

SECT "AA"

WALL COAT RACK LOCATED JUST TO LEFT OF MAIN ENTRANCE
SCALE 1" = 1'-0"

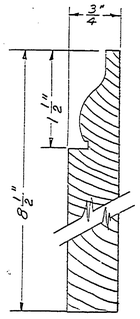

TYPICAL 1ST FLOOR BASEBOARD
FULL SCALE

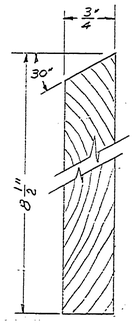

TYPICAL 2ND FLOOR BASEBOARD
FULL SCALE

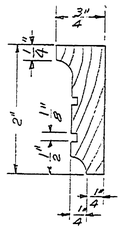

CEILING MOULD IN ROOMS 102 & 103 ONLY
FULL SCALE

BUILDING #1

DESIGNED BY			
DRAWN BY Hartley	2-5-62	ARCHITECTURAL	
CHECKED BY "	"	ENGINEERING	"
		LANDSCAPE	"

APPROVED " DATE " REVIEWED " DATE "

NO.	DATE	BY	REVISIONS	NO.	DATE	BY
1				4		
2				5		
3				6		

MICHIGAN
DEPARTMENT OF CONSERVATION
PARKS AND RECREATION DIVISION

MEASURED DRAWING
FAYETTE HISTORICAL TOWNSITE
FAYETTE STATE PARK

SHEET NO. 5 OF 13

PLAN NO. A-1

COMMERCIAL BLUEPRINT SERVICE, LANSING