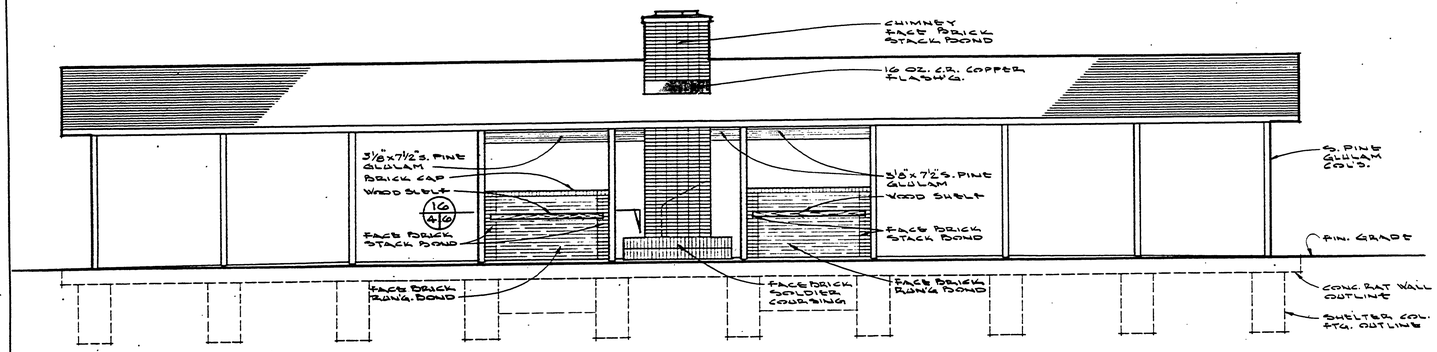


SOUTH ELEVATION

SC. 1/4" = 1'-0"

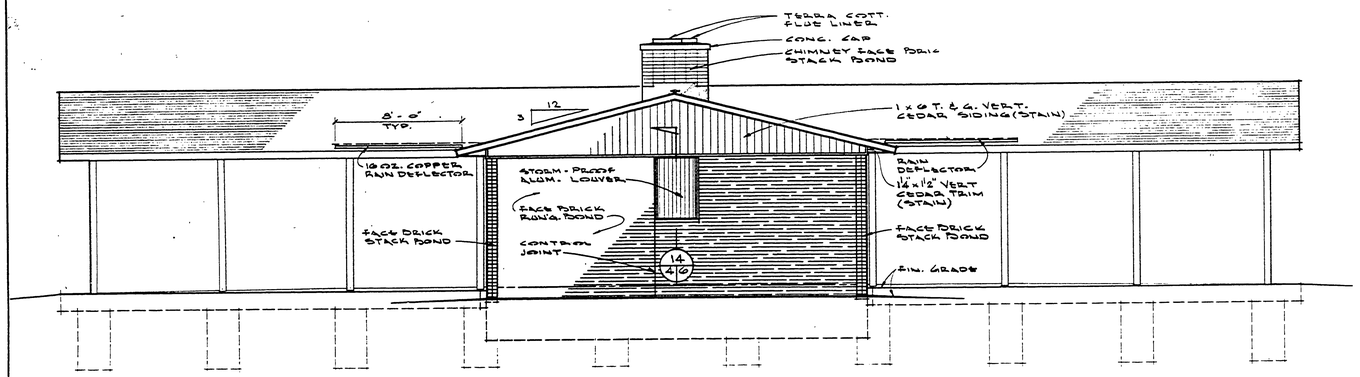


WEST ELEVATION

SC. 1/4" = 1'-0"

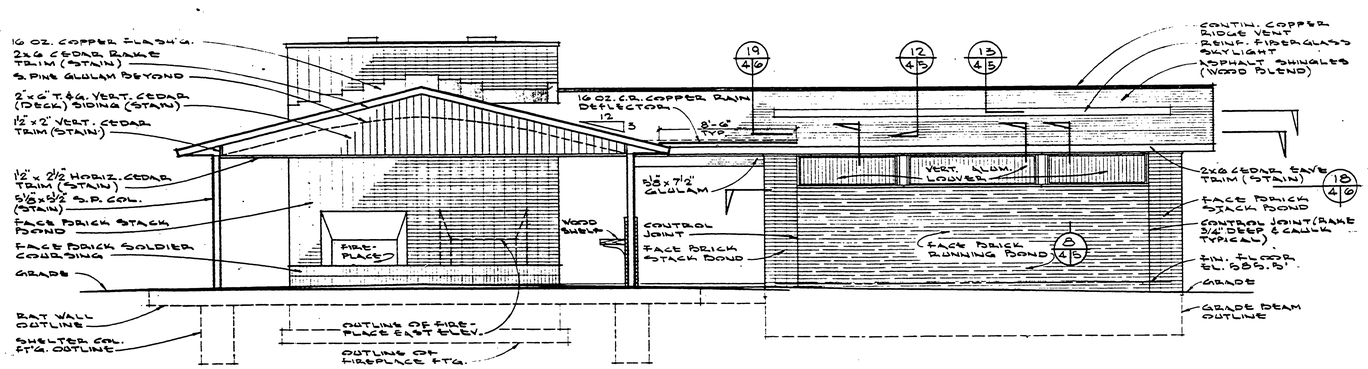


NORTH ELEVATION

SC. 1/4" = 1'-0"

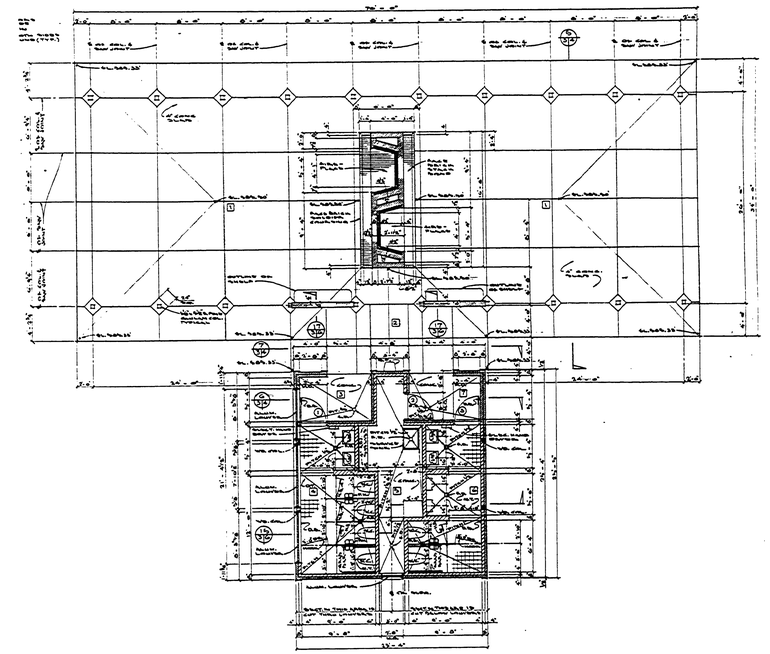

FLOOR PLAN

SC. 1/8" - 1'-0"

| | | | | | | | | | | | | | | | |
|---|---|---|---|---|---|---|---|---|---|---|---|---|---|---|---|
| SURVEYED BY | | DRAWN BY B. CURTIS | 7-89 | NO. | DATE | BY | REVISIONS | NO. | DATE | BY | REVISIONS | MICHIGAN DEPARTMENT OF NATURAL RESOURCES | TOILET-SHELTER BUILDING PLAN AND ELEVATIONS (SHEET TITLE) | BAY CITY STATE PARK (AREA OR PARK) | PROJECT NO. |
| DESIGNED BY | | CHECKED BY | | 1. | | | | 3. | | | | | | RECREATION BOND (PROJECT) | SHEET 2 OF 2 — PLAN NO. L-117 |
| | DATE | | DATE | 2. | | | | 4. | | | | | | | |