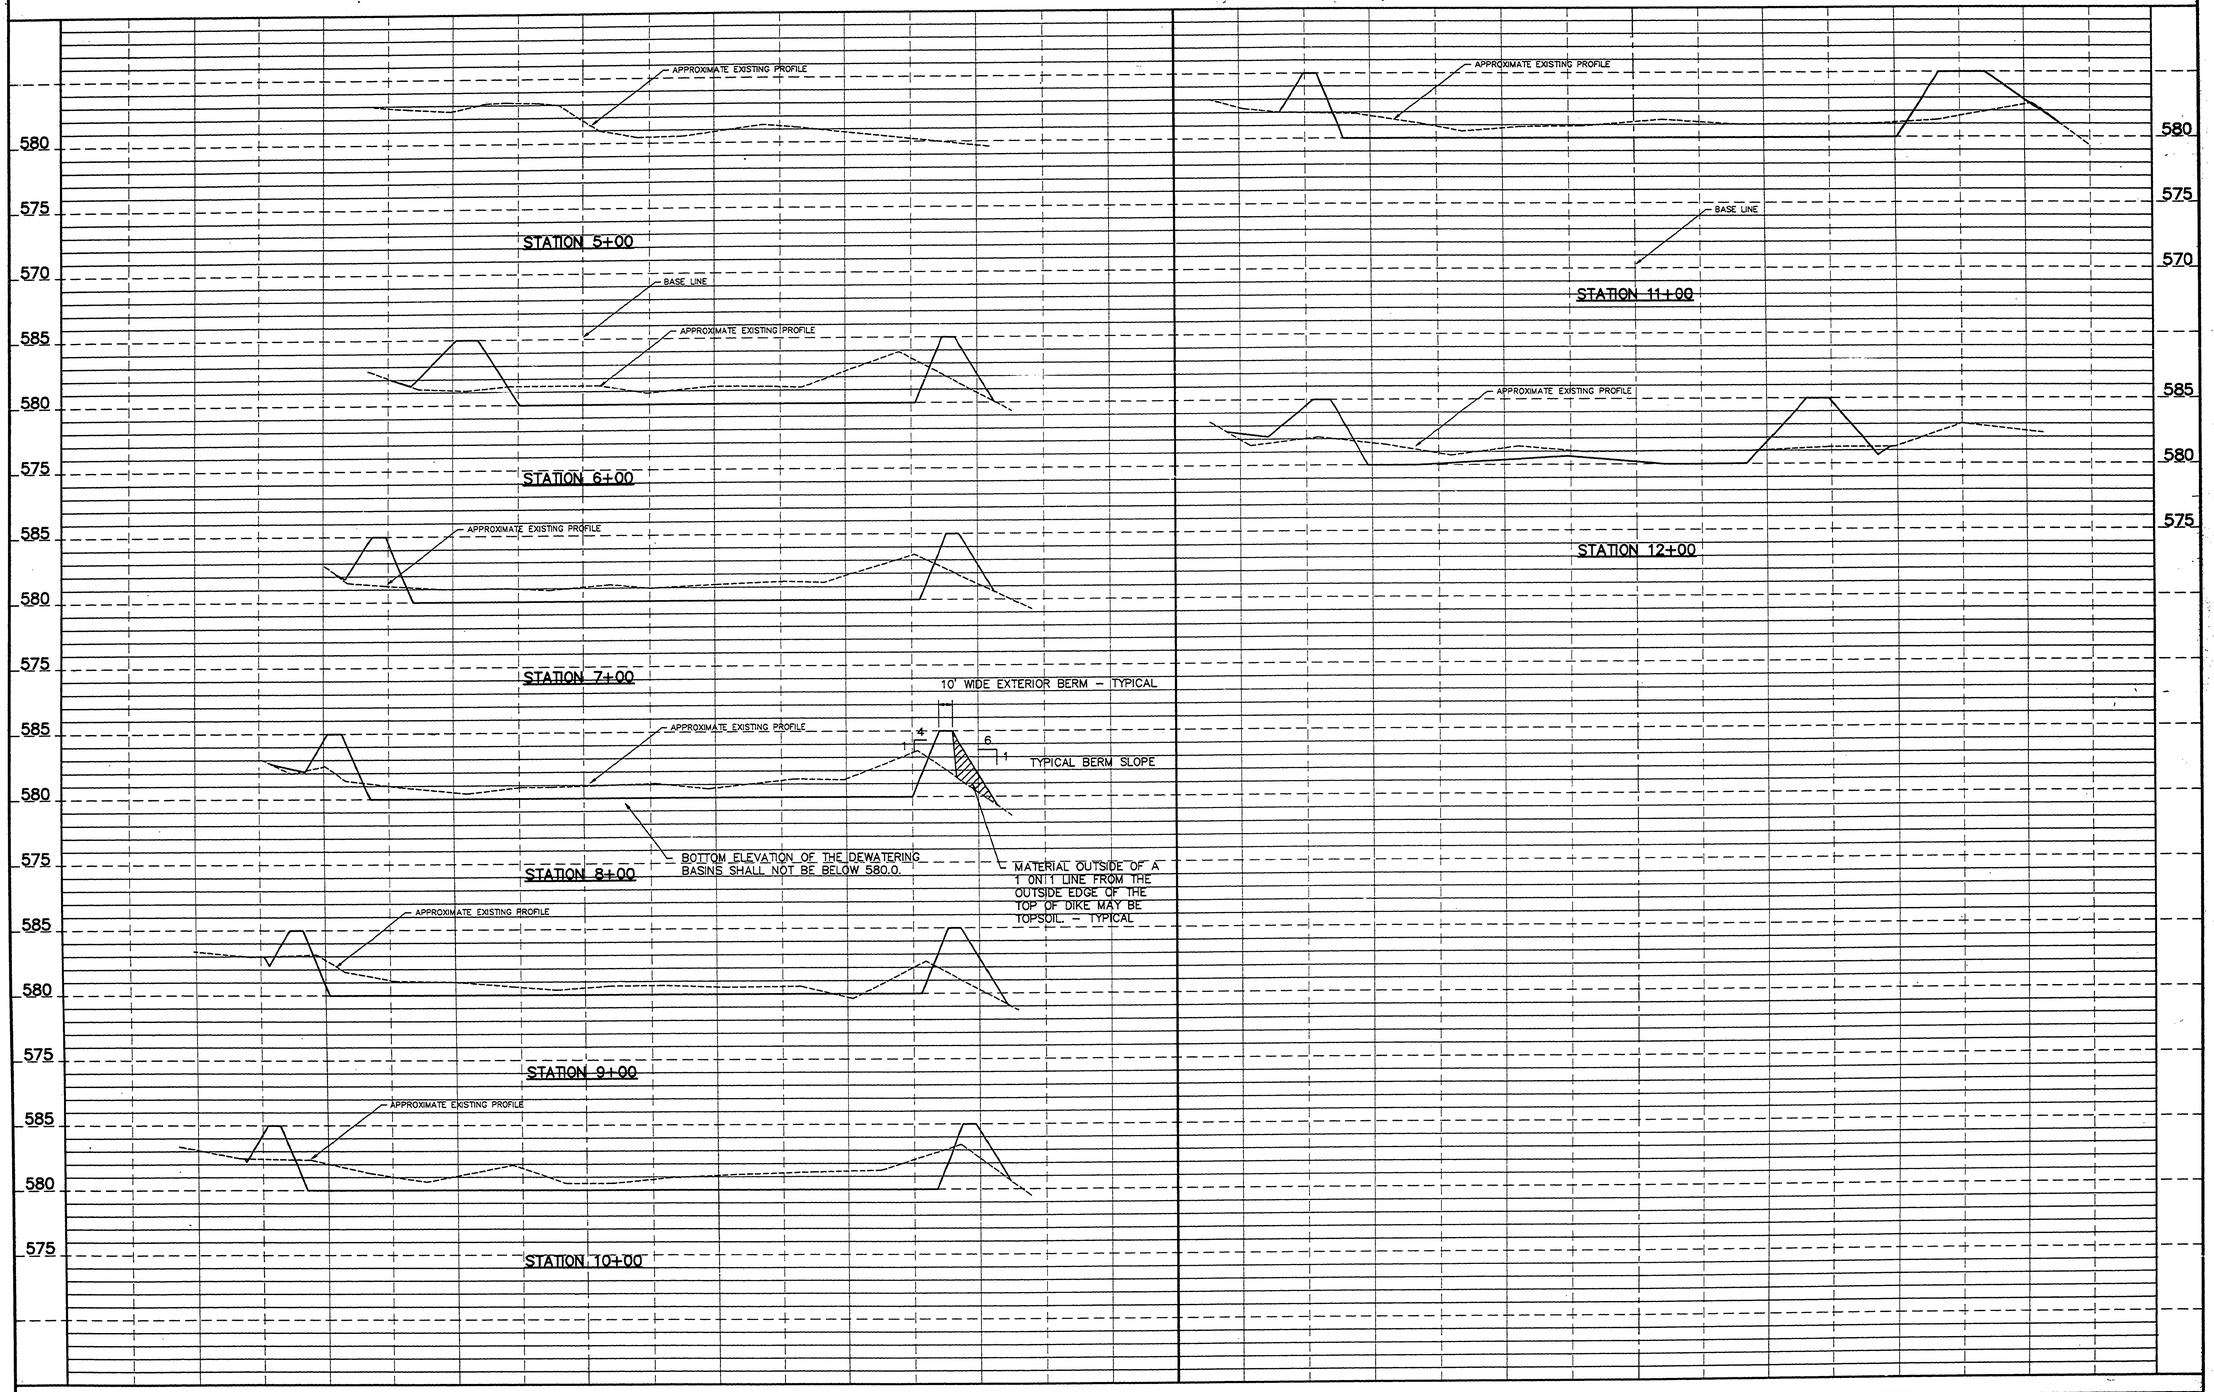

DRN BY:		IDENTIFICATION NO.	ISSUED FOR	DATE	
DESTD. BY:	GJF	PROJECT – ALOHA	PRELIMINARY ☒	2-13-92	
CK'D BY:	GDA	STATE ACCOUNT	CONSTRUCTION ☒	9-08-93	
APP'D BY:		607-75-2450-400	FINAL RECORD ☐		

Capital Consultants, Inc.
ENGINEERS
600 N. WASHINGTON AVE. LANSING, MICHIGAN 48906 TELEPHONE 517-371-1200

STATE OF MICHIGAN
DEPARTMENT OF MANAGEMENT AND BUDGET
Office of Facilities

QUALITY OF LIFE RECREATION BOND
MICHIGAN DEPARTMENT OF NATURAL RESOURCES
PARKS DIVISION – STATE ACCT. NO. 607-75-2450-400

BAY CITY STATE PARK
CONTAINMENT AREA CROSS SECTIONS

SCALE: HORIZ: 1"=50' VERT: 1"=5'
PROJ. NO.: 90135
SHEET 6 OF 6

L-134

FILE NO.: 0135SAXS
PLOT DATE: 9-03-93
UPDATED BY: GJF