ITEM NO	REQ'D	DESCRIPTION

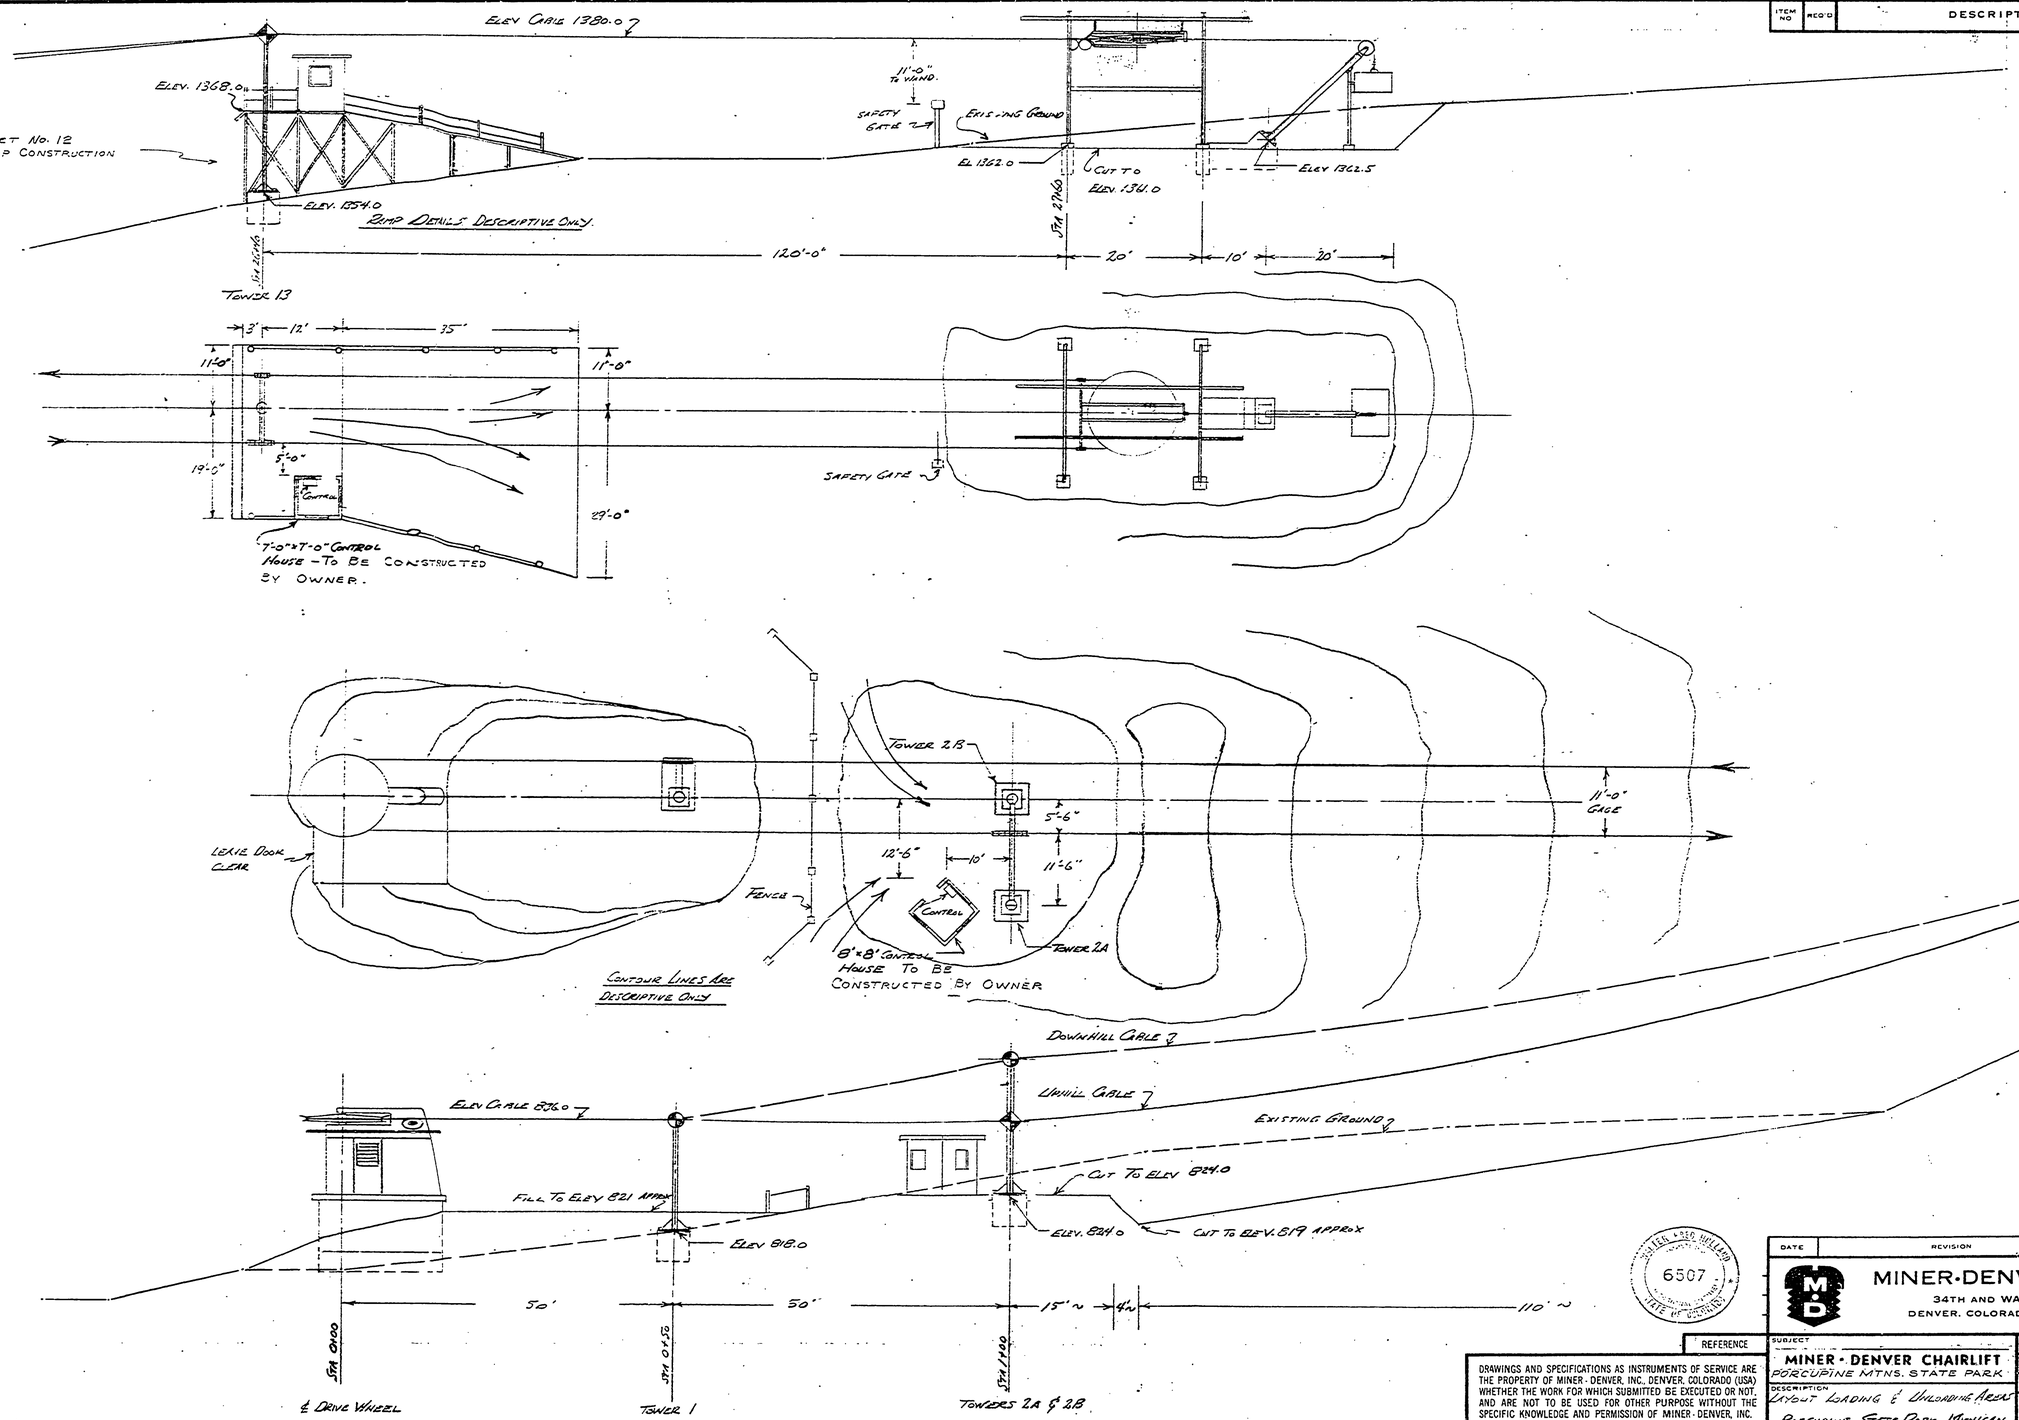

REGISTERED PROFESSIONAL ENGINEER — 6507 — STATE OF COLORADO

DATE	REVISION	BY

MINER-DENVER, INC.
34TH AND WALNUT
DENVER, COLORADO 80205

REFERENCE

DRAWINGS AND SPECIFICATIONS AS INSTRUMENTS OF SERVICE ARE THE PROPERTY OF MINER-DENVER, INC., DENVER, COLORADO (USA) WHETHER THE WORK FOR WHICH SUBMITTED BE EXECUTED OR NOT, AND ARE NOT TO BE USED FOR OTHER PURPOSE WITHOUT THE SPECIFIC KNOWLEDGE AND PERMISSION OF MINER-DENVER, INC.

SUBJECT: MINER-DENVER CHAIRLIFT, PORCUPINE MTNS. STATE PARK	DRAWN BY: WH	CHECKED BY:
	DATE: 7-17-67	SCALE: 1"=10'
DESCRIPTION: LAYOUT LOADING & UNLOADING AREA, PORCUPINE STATE PARK, MICHIGAN	CODE: SKI	DRAWING NO: D 18261

PA 108-5124-300-020-CO SHEET 5 OF 13 PLAN E-122