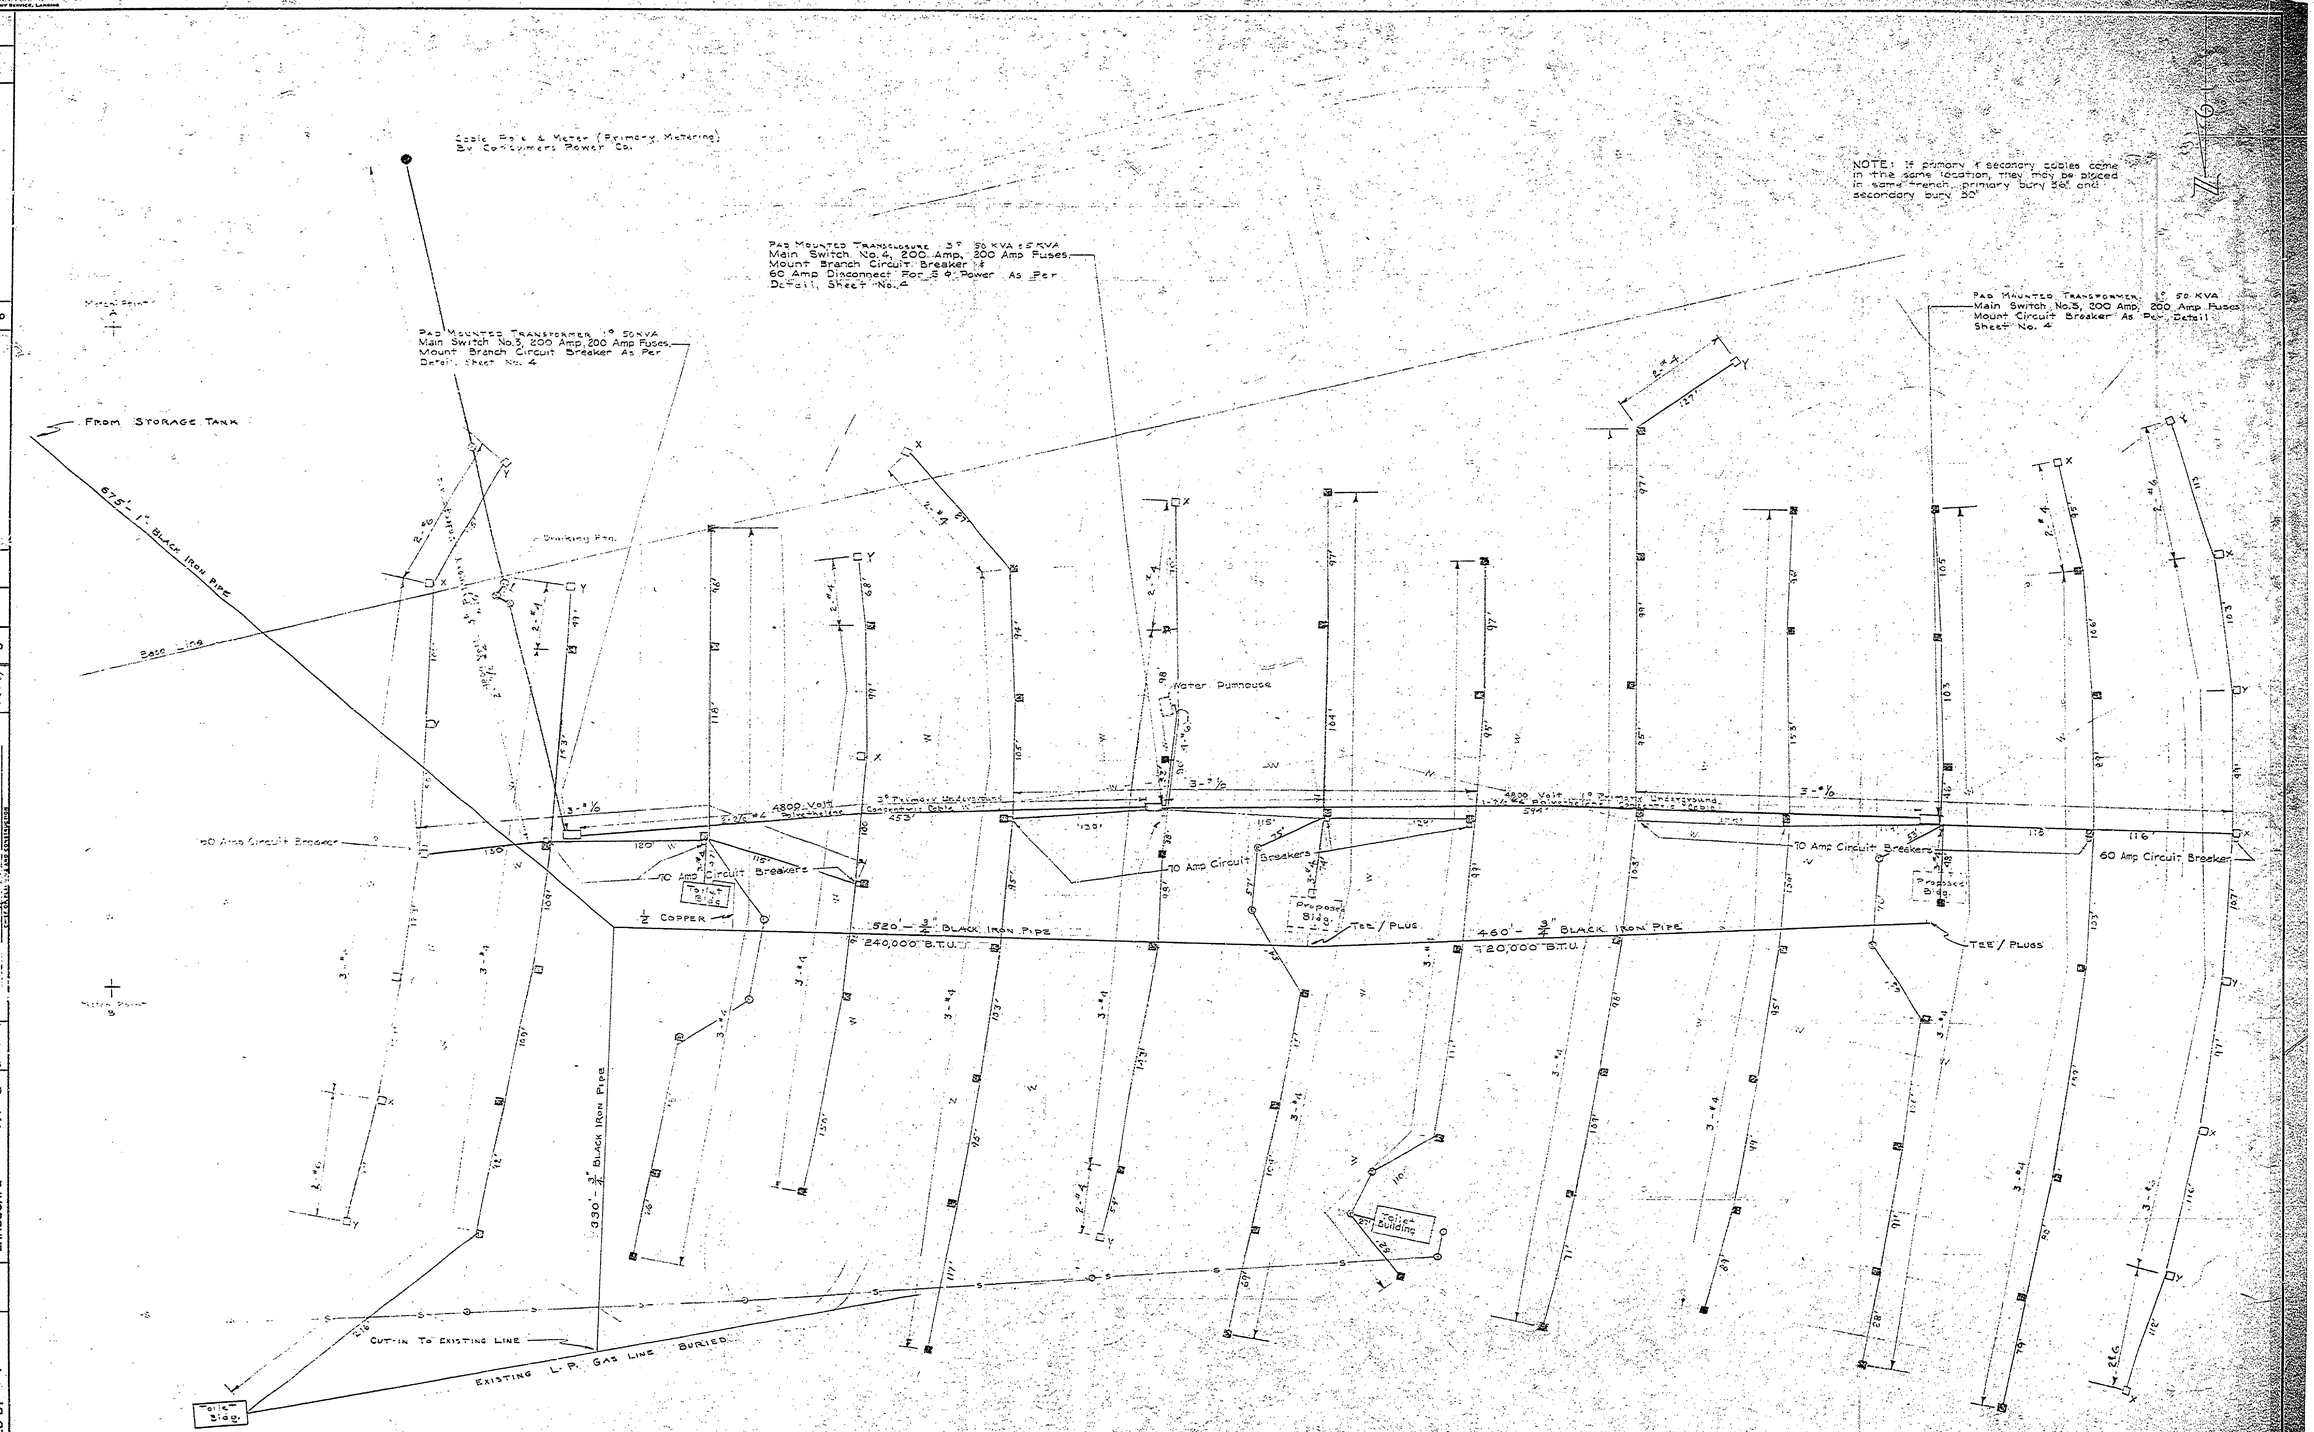

DATE	NO.	DATE	BY	DATE	BY
3/12/65	1				
4-27-65	2				
	3				
	4				
	5				
	6				

REVISIONS

APPROVED
Director
Chief, Engineering Division
Chief, Parks Division
Chief, Conservation Education
Chief, Forest Management
Chief, Game Division
Chief, Fish Division
Chief, Water Resources Commission
Chief, Law Enforcement
Chief, Administrative Services
Chief, Public Information
Chief, Planning Division
Chief, Forest Fire Experiment Station
Chief, Resource Development

	DATE
DESIGNED BY W.J.P.	2-64
DRAWN BY "	"
CHECKED BY "	

REVIEWED		DATE
ARCHITECTURAL	W.M.L.	2/1/65
ENGINEERING	K.E.G.	2-24-65
LANDSCAPE	X.M.C.	2-25-65

MICHIGAN
DEPARTMENT OF CONSERVATION
PARKS AND RECREATION DIVISION

HIGGINS LAKE STATE PARK
CENTRAL L.P. GAS SYSTEM
SCALE 1" = 50'

SHEET NO. 2 OF 2

PLAN NO. E-118